



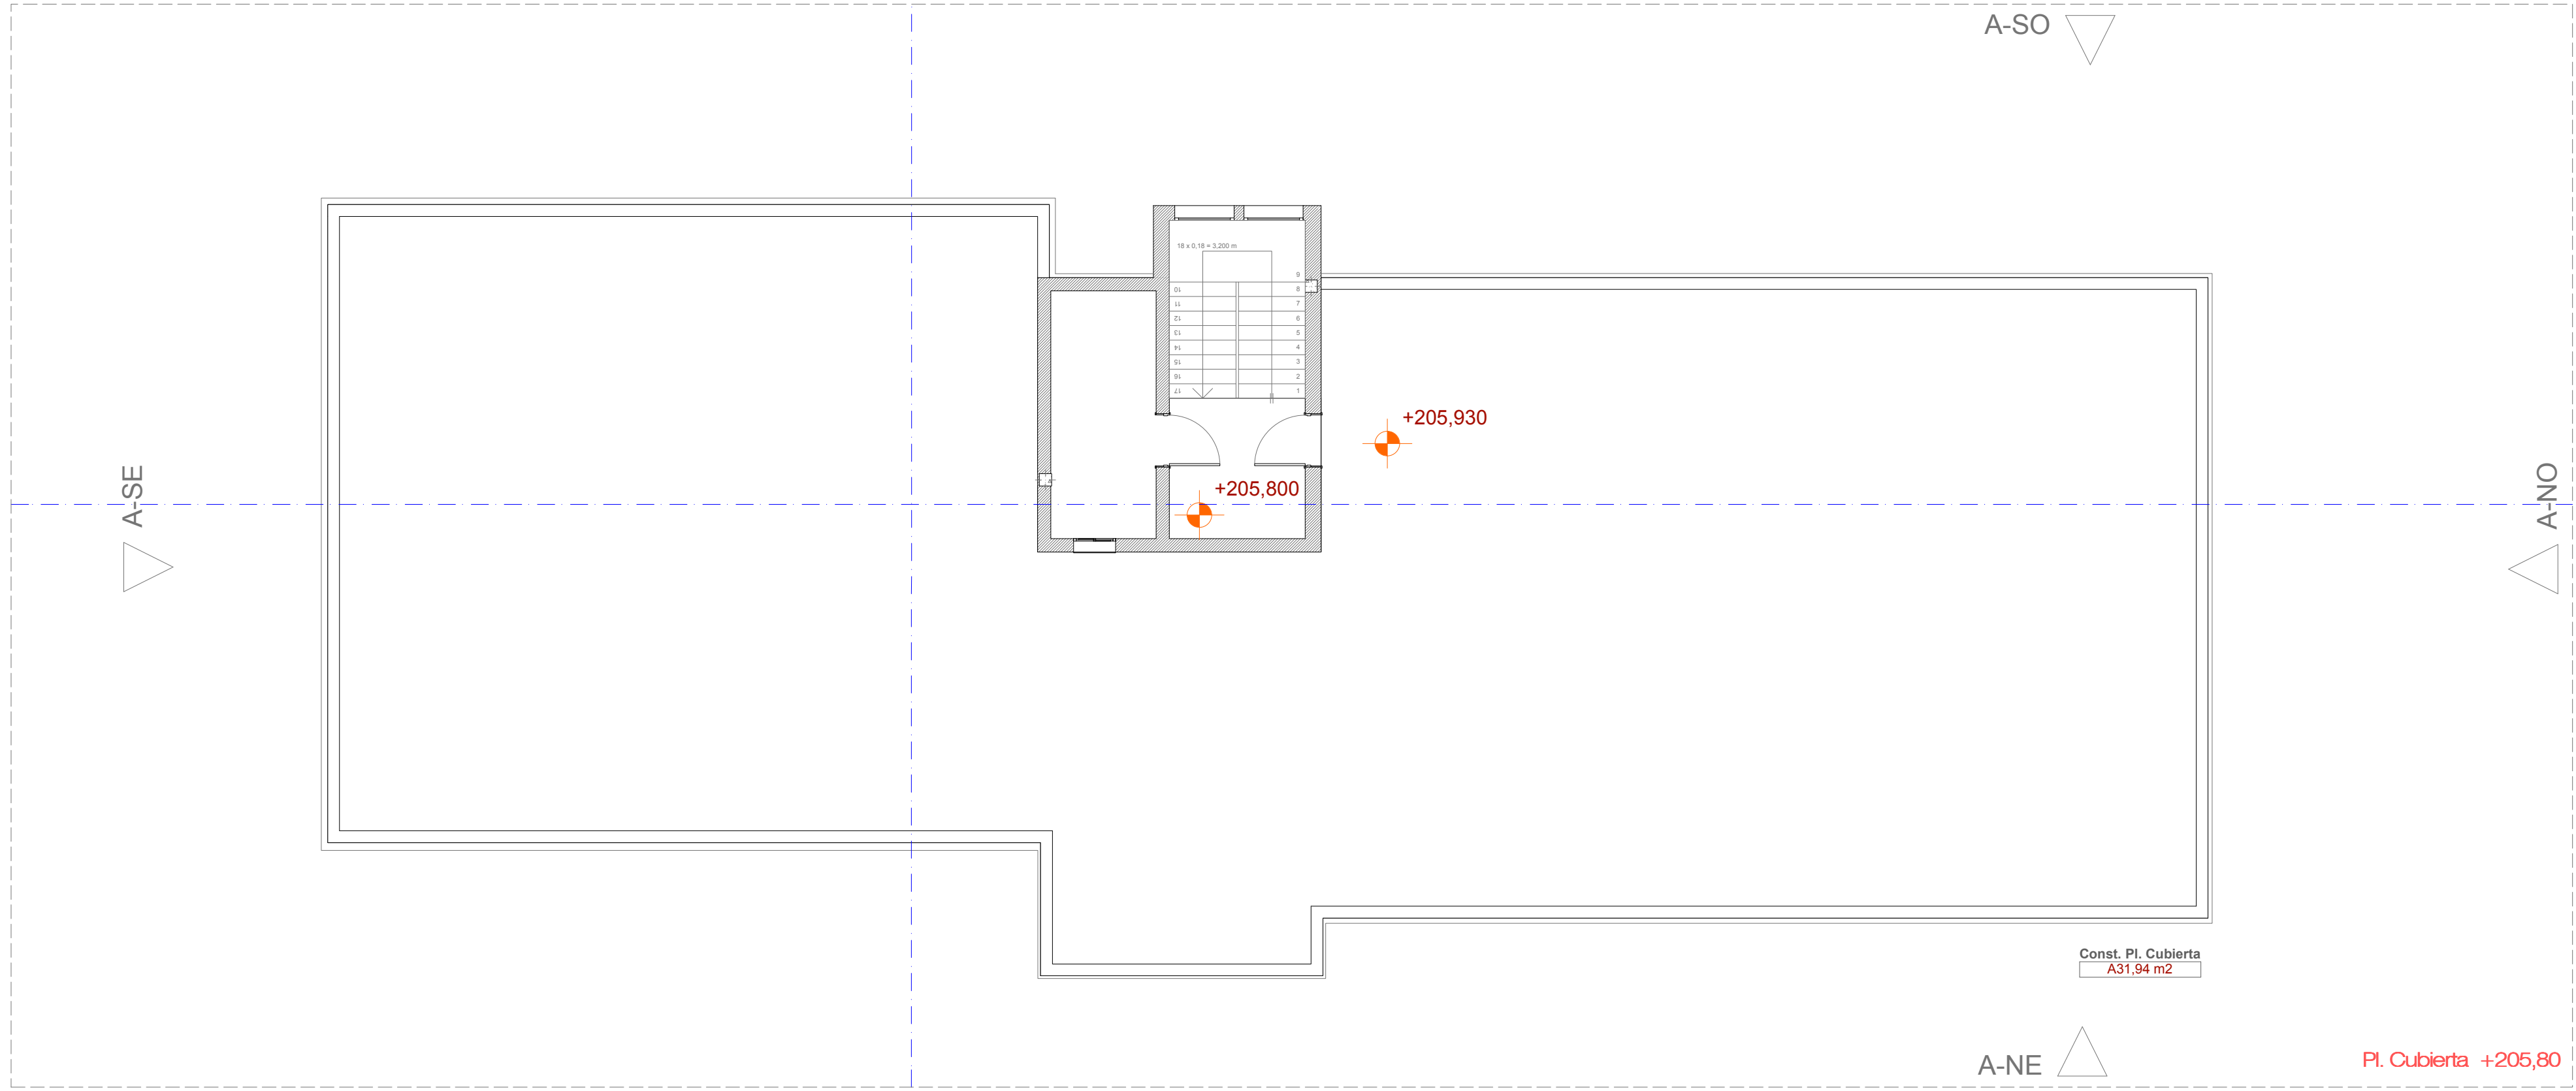


Sección Longitudinal

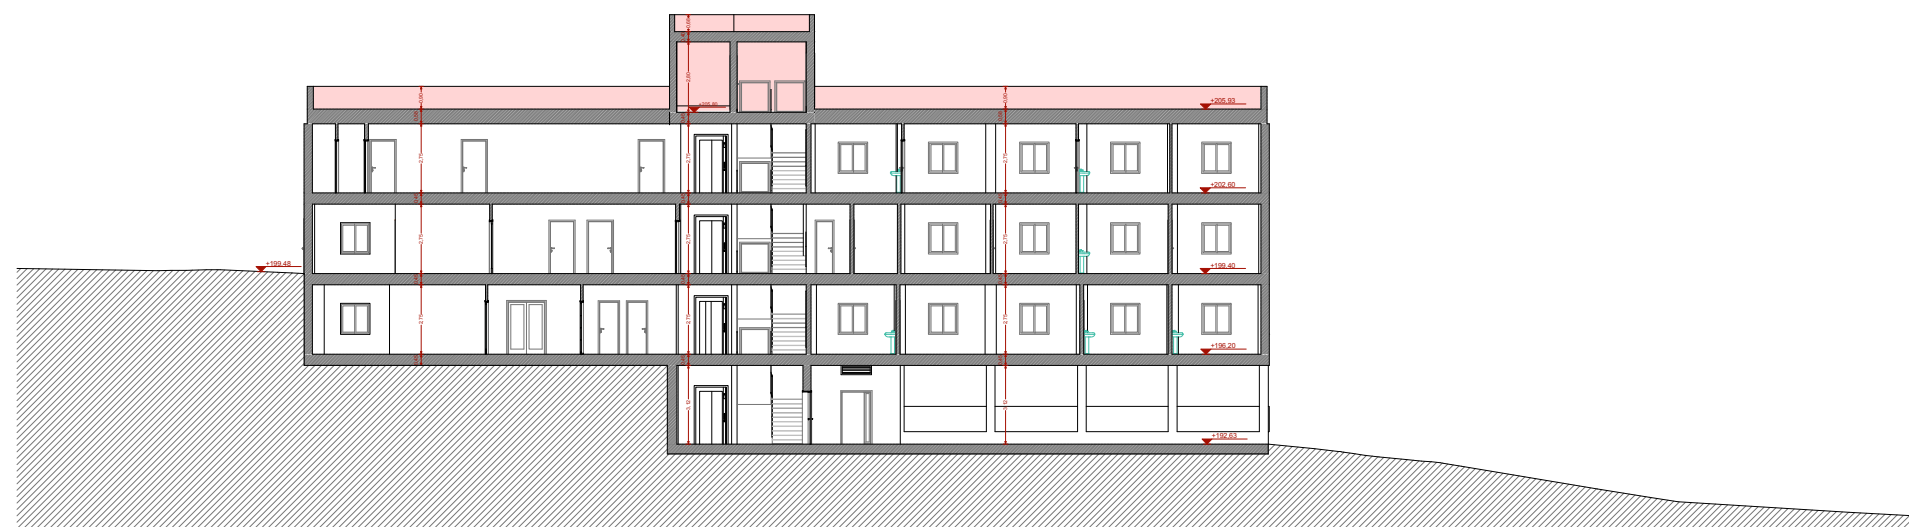

Sup. Const. Estado Actual	
Pl. Cubierta	31,94
Pl. Primera	512,18
Pl. Entrada	522,25
Pl. Baja	548,69
P. Sótano	321,81

Sup. Const. Total 1.936,87

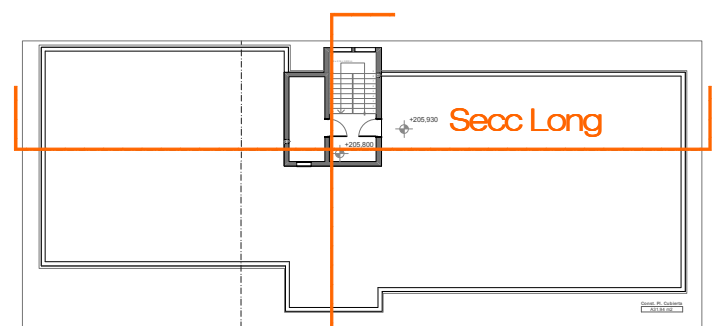


Secc Transv

Secc Long

A-SE

A-NO

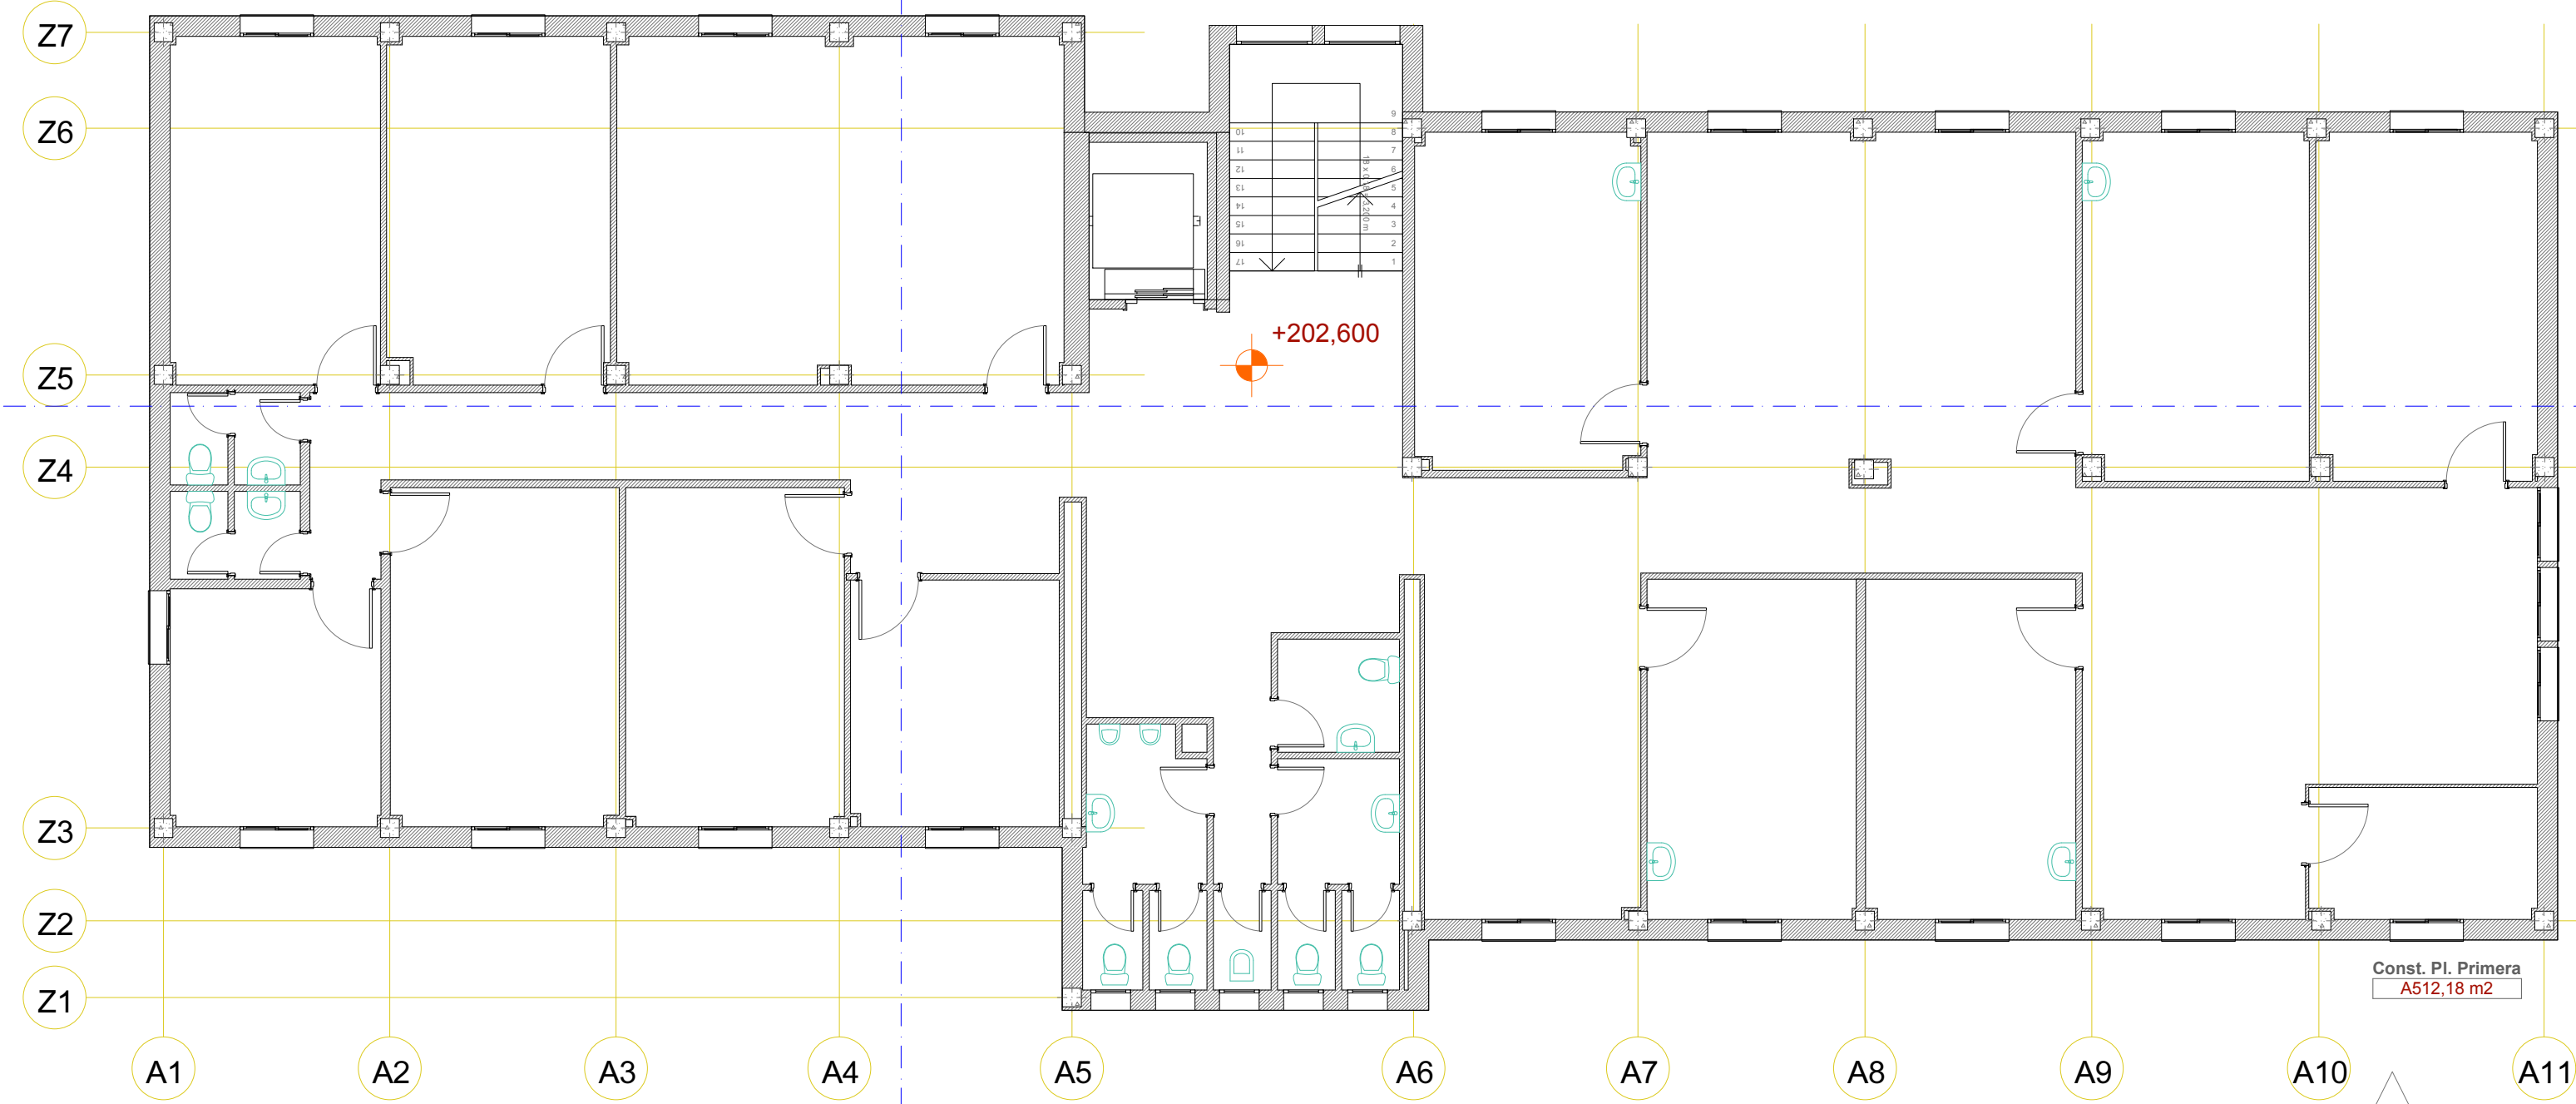


Pl. Primera +202,60


Secc Long

A-SE


A-NO

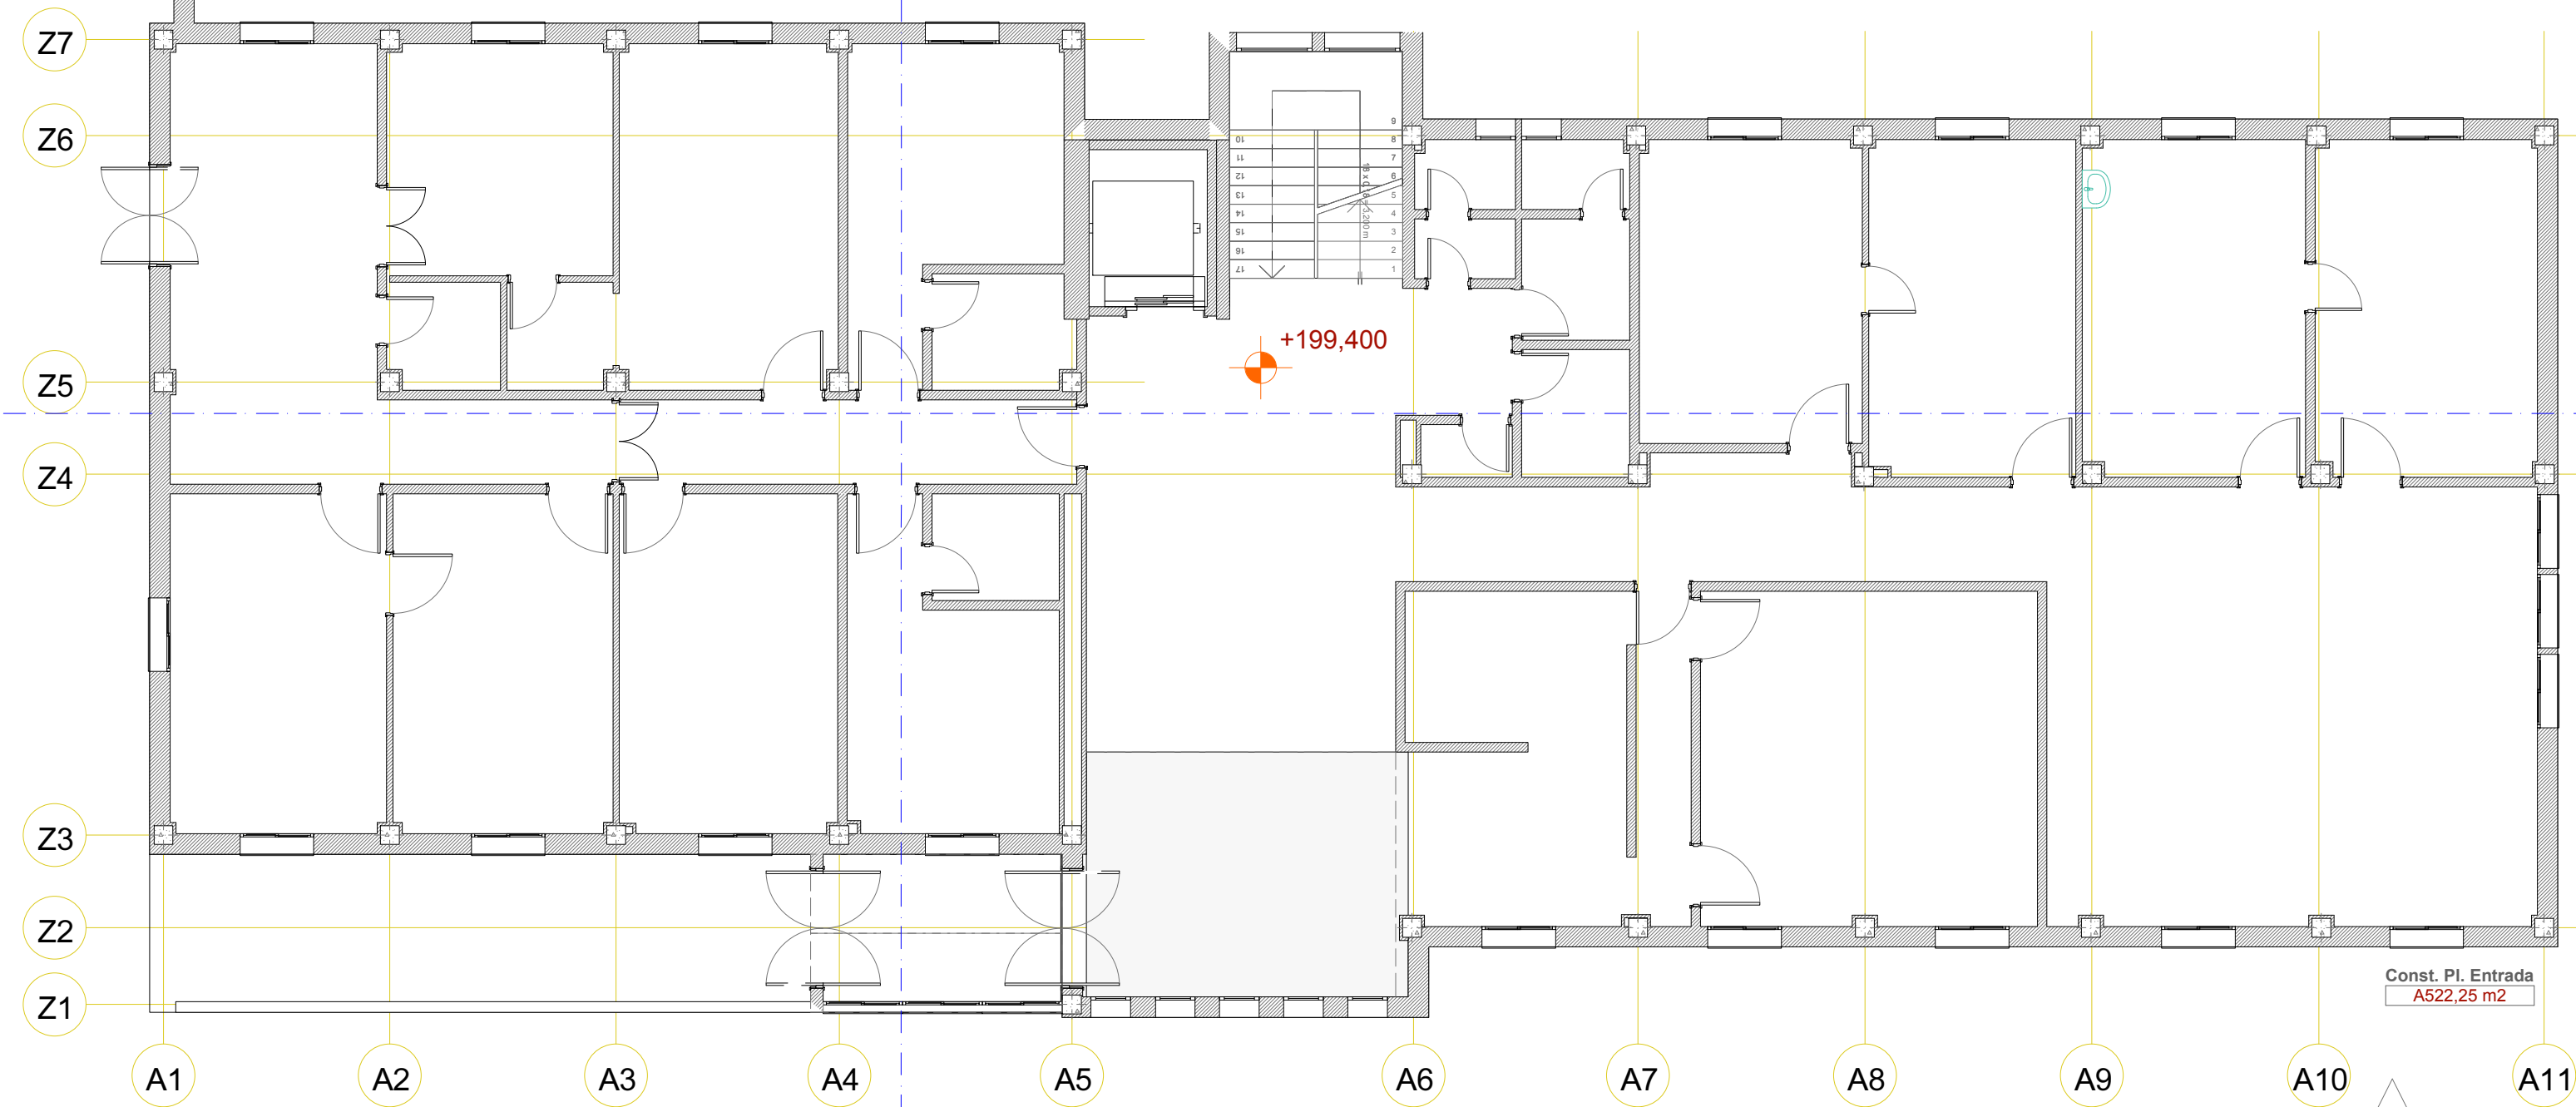


Pl. Entrada +199,40

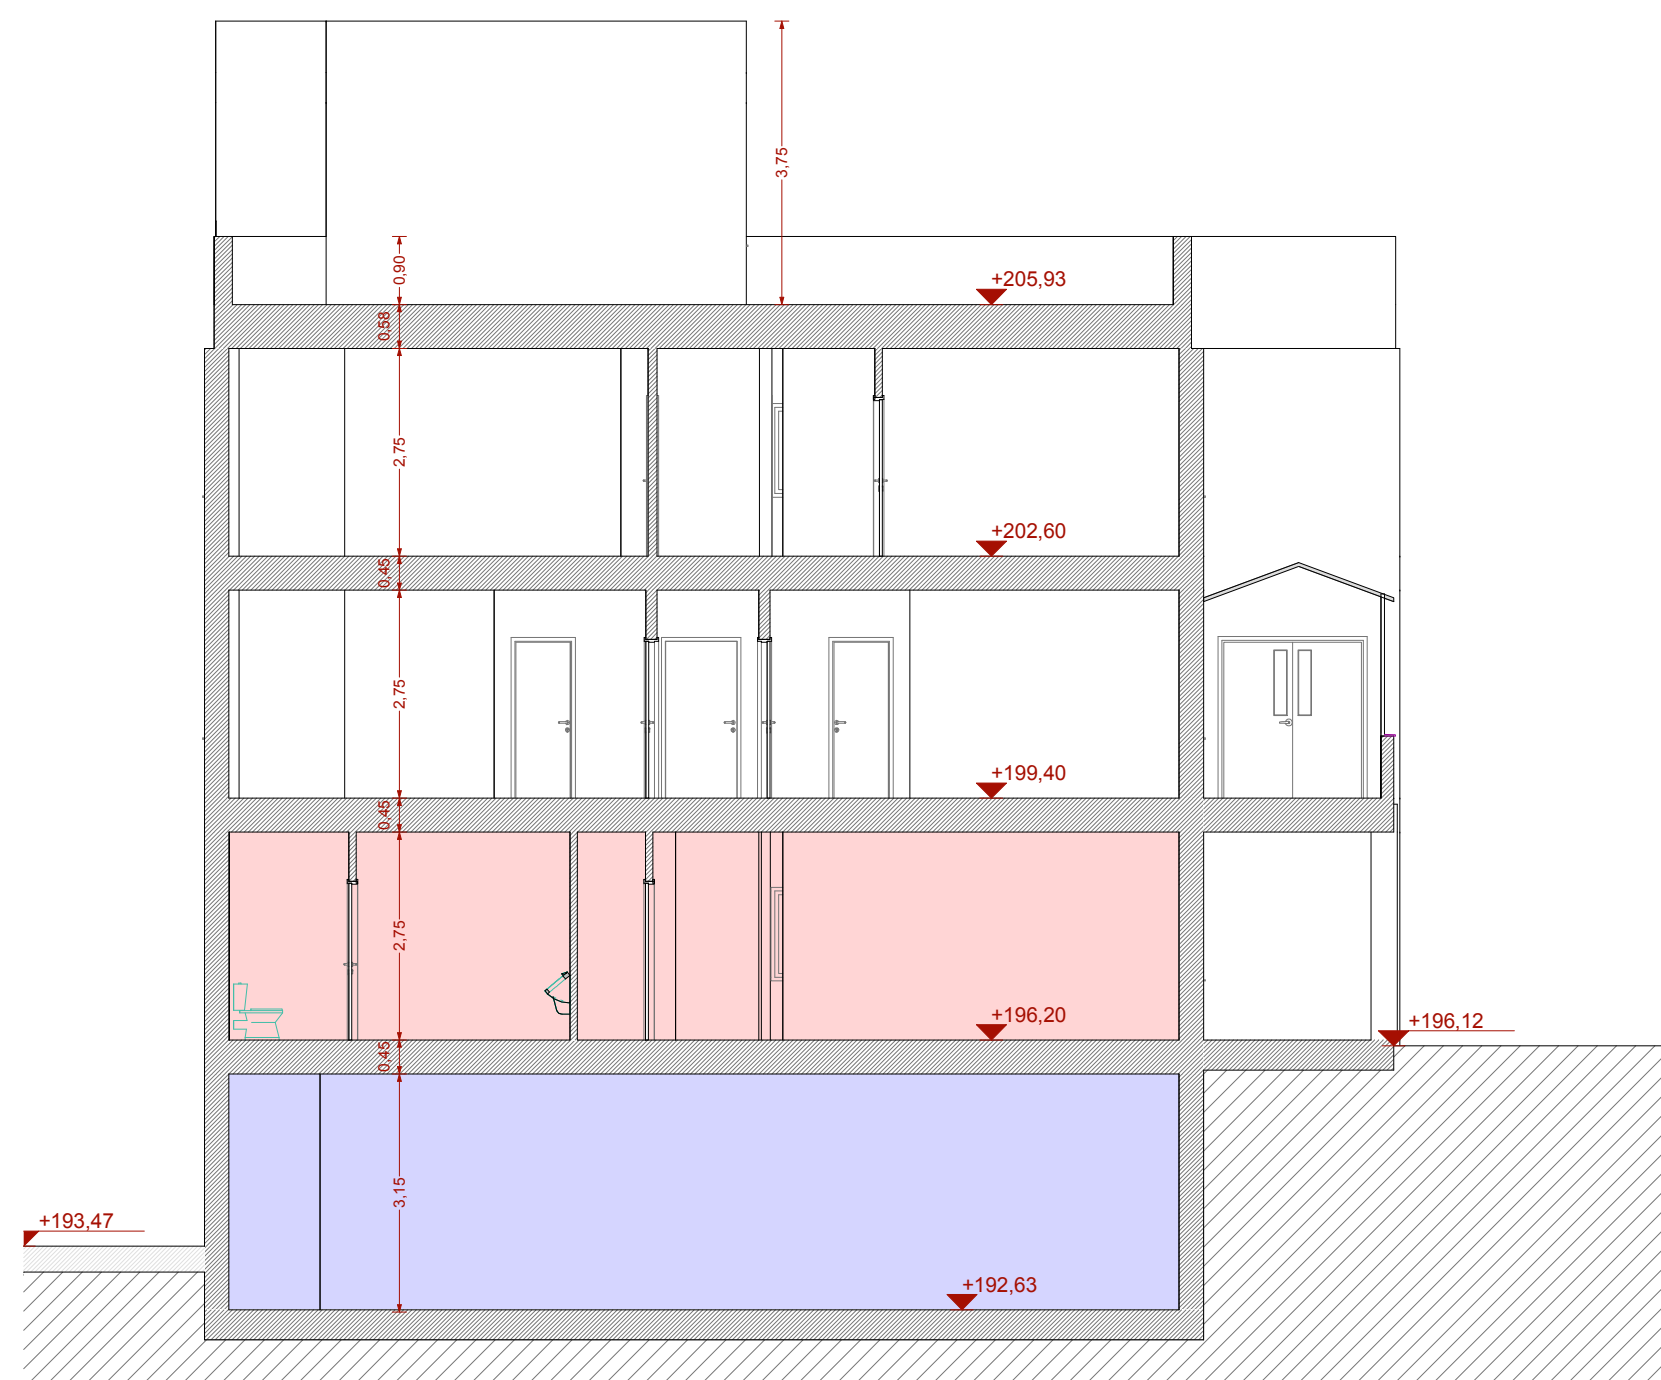

Sección Transversal

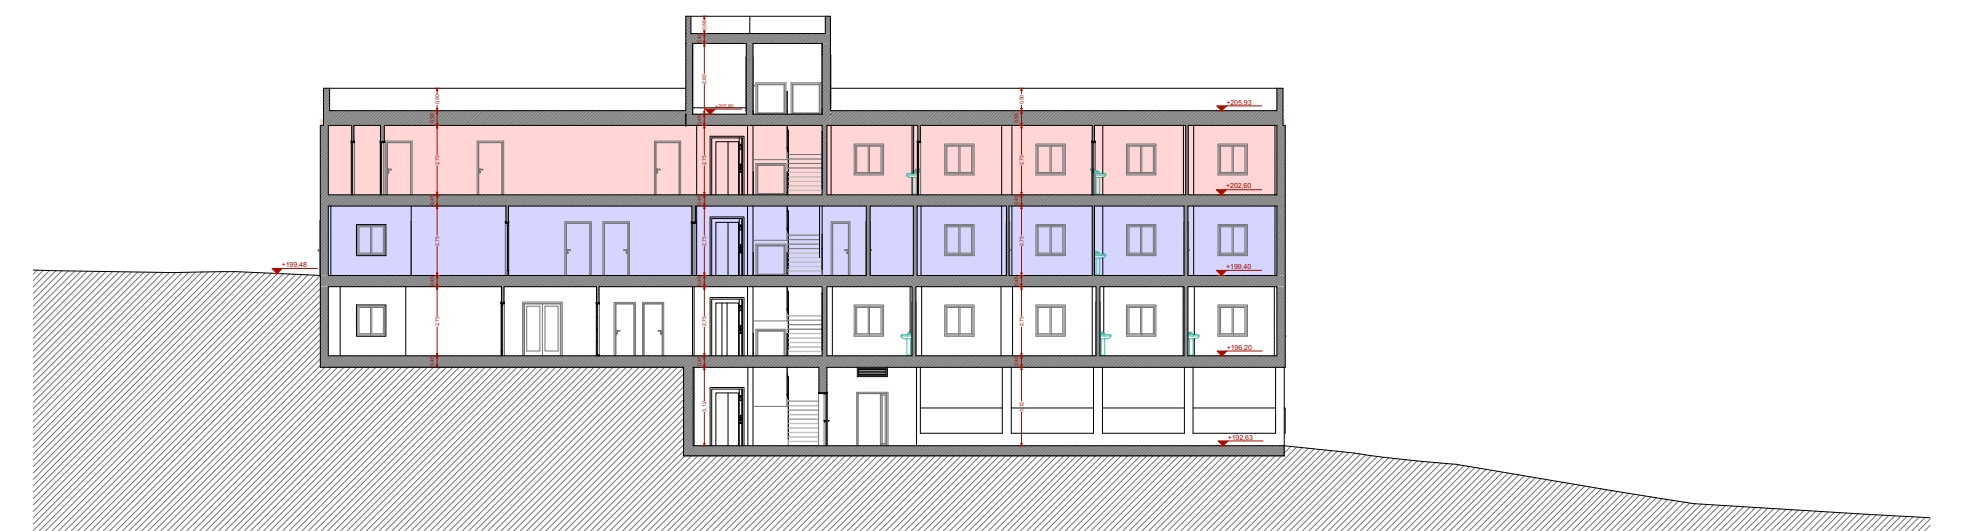


Sup. Const. Estado Actual	
Pl. Cubierta	31,94
Pl. Primera	512,18
Pl. Entrada	522,25
Pl. Baja	548,69
P. Sótano	321,81
Sup. Const. Total 1.936,87	

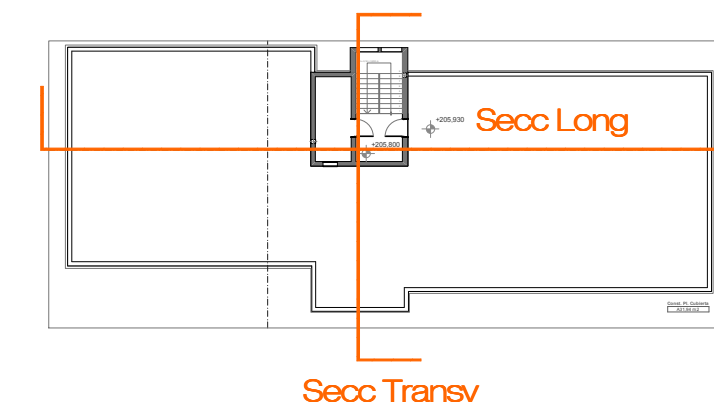

Secc Long


A-SE

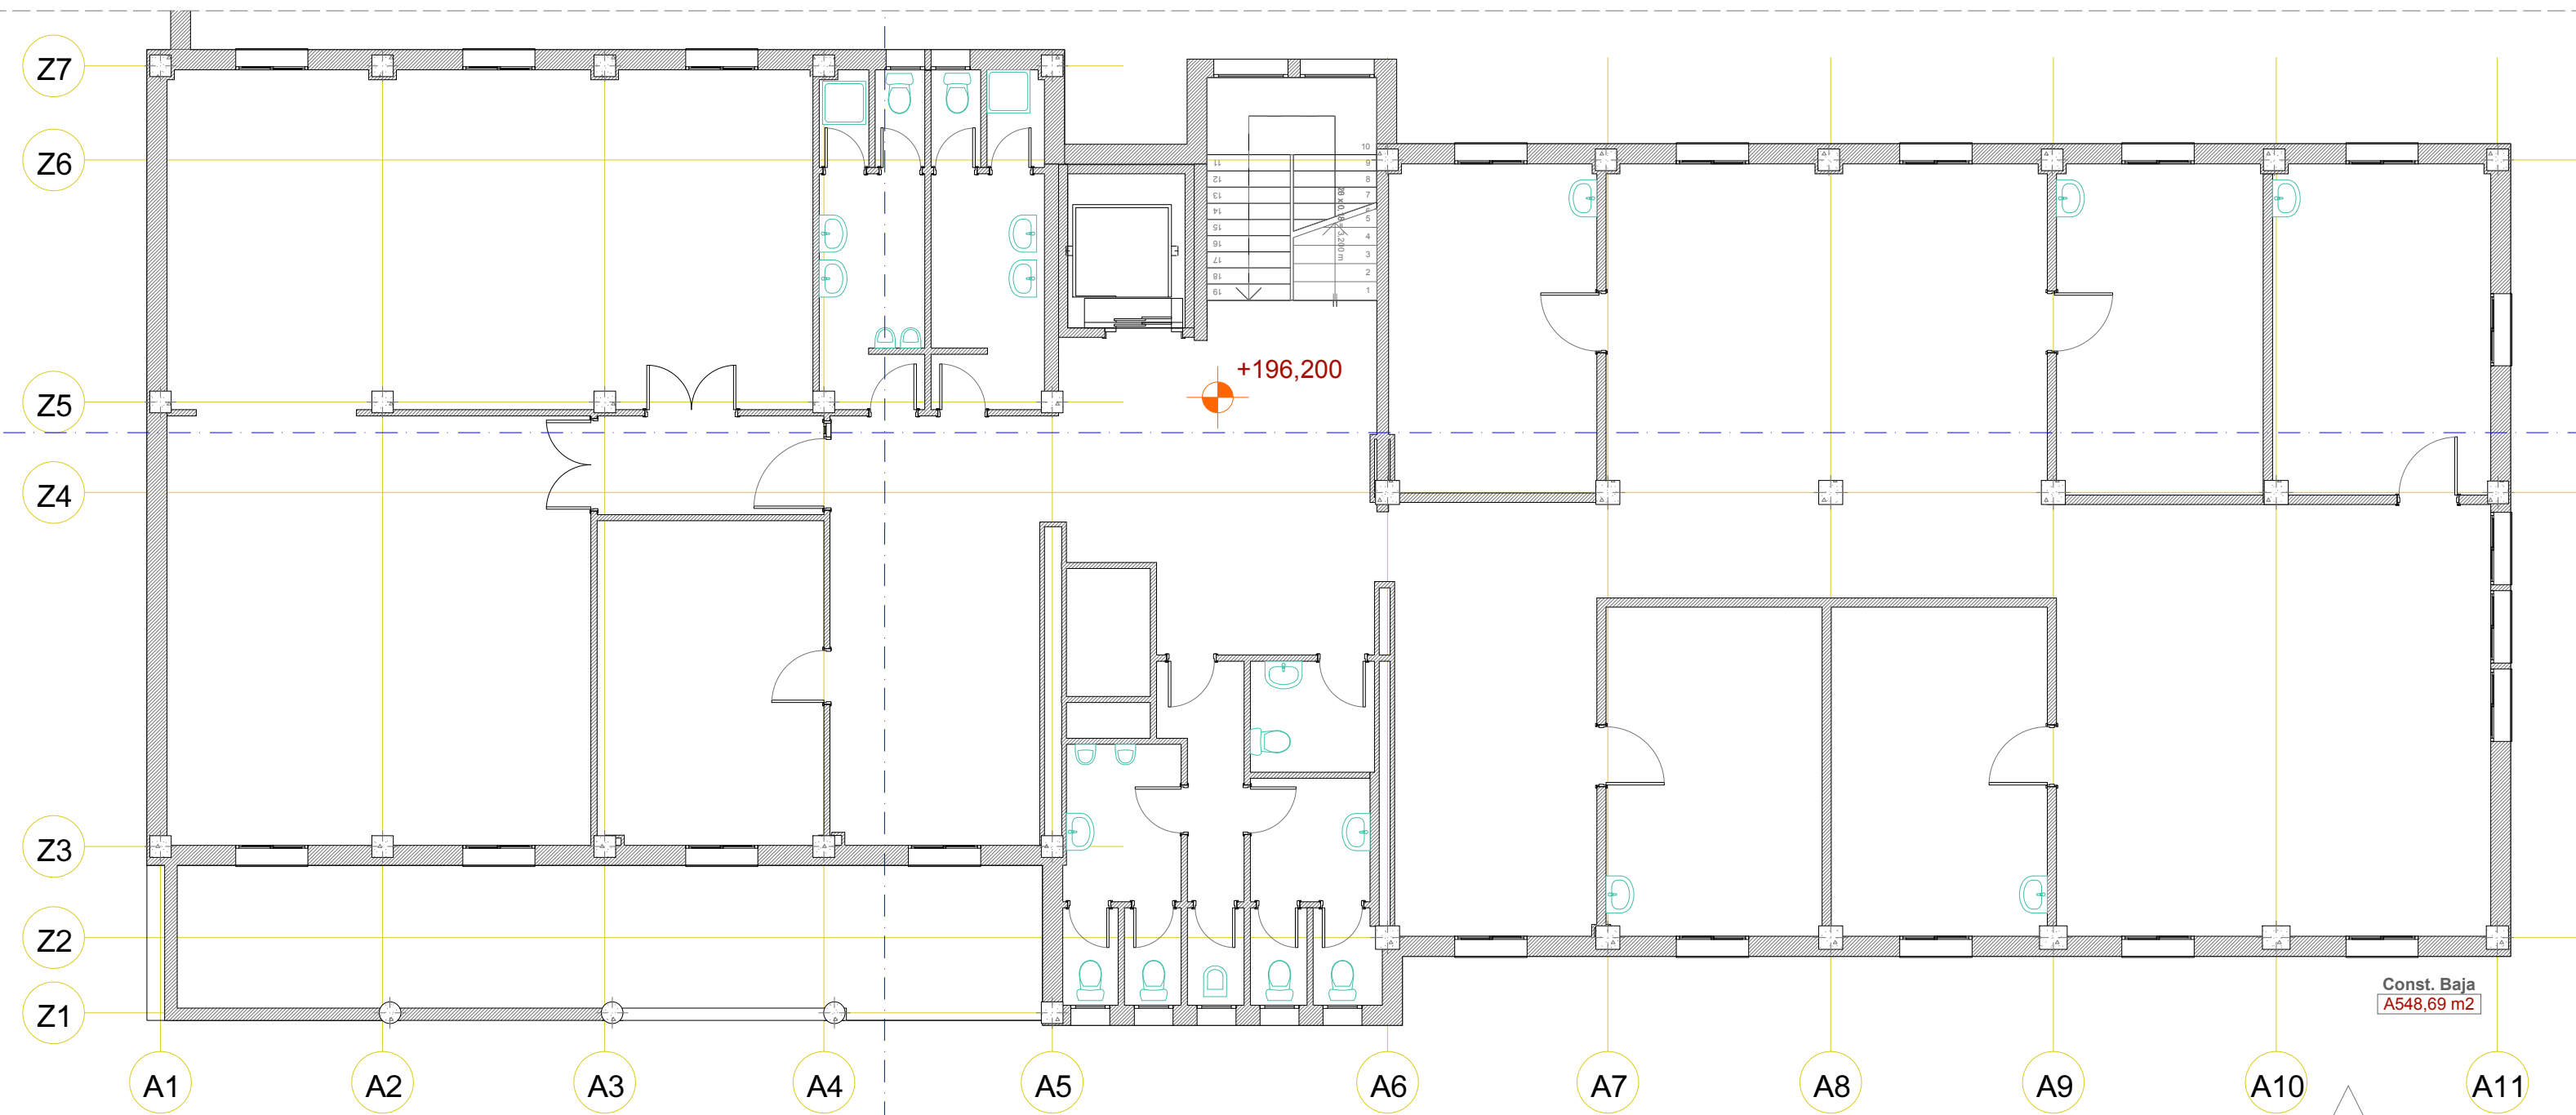


Pl. Baja +196,20

Secc Long


A-SE

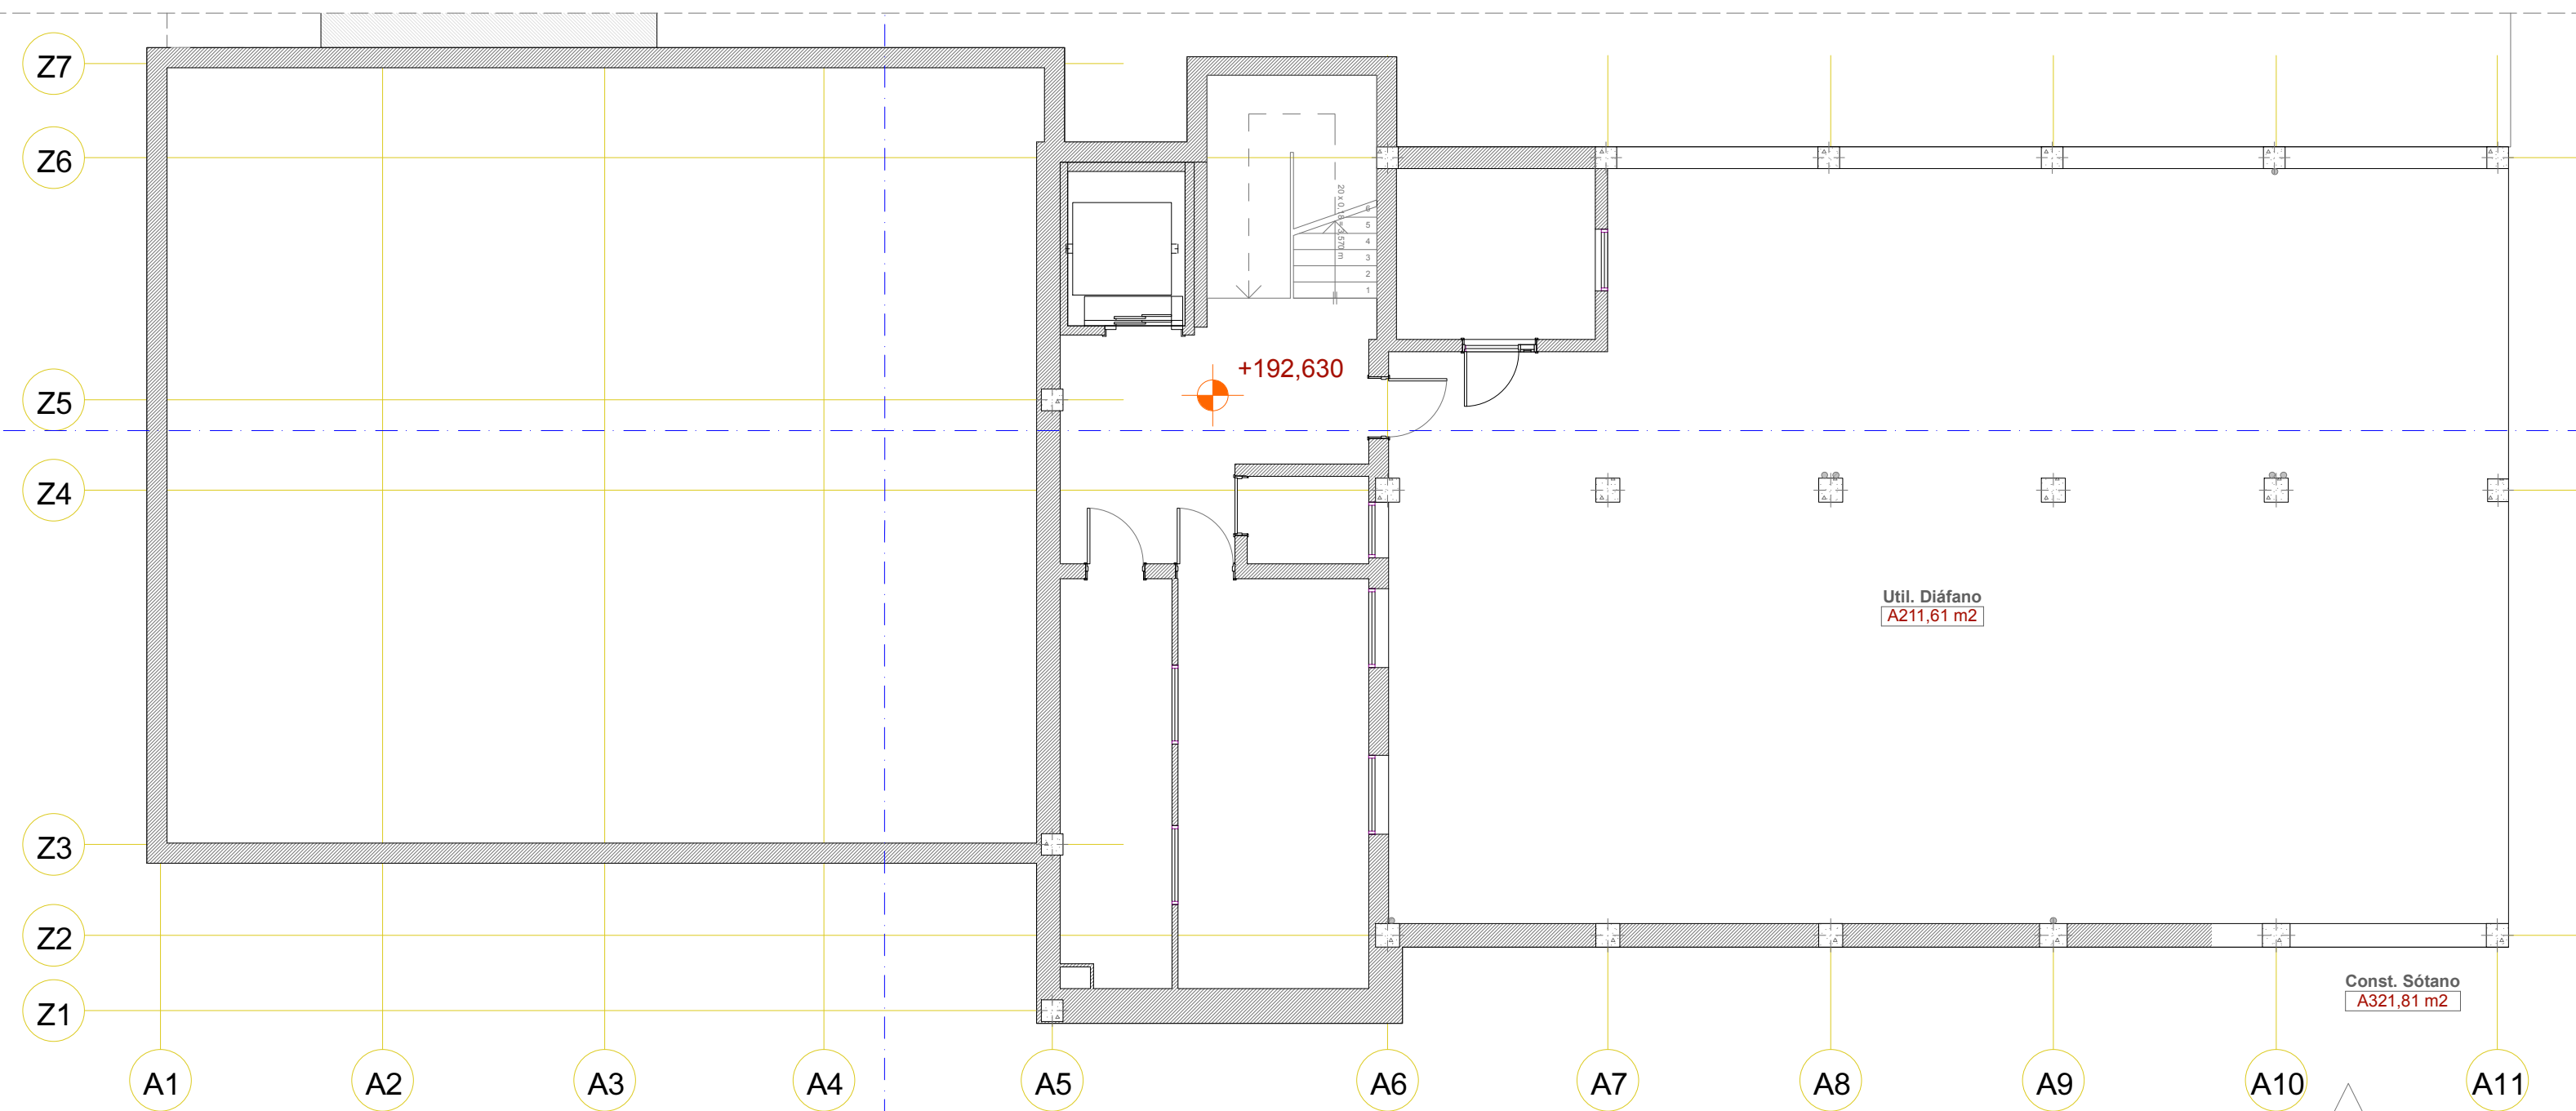

Pl. Sótano +192,63

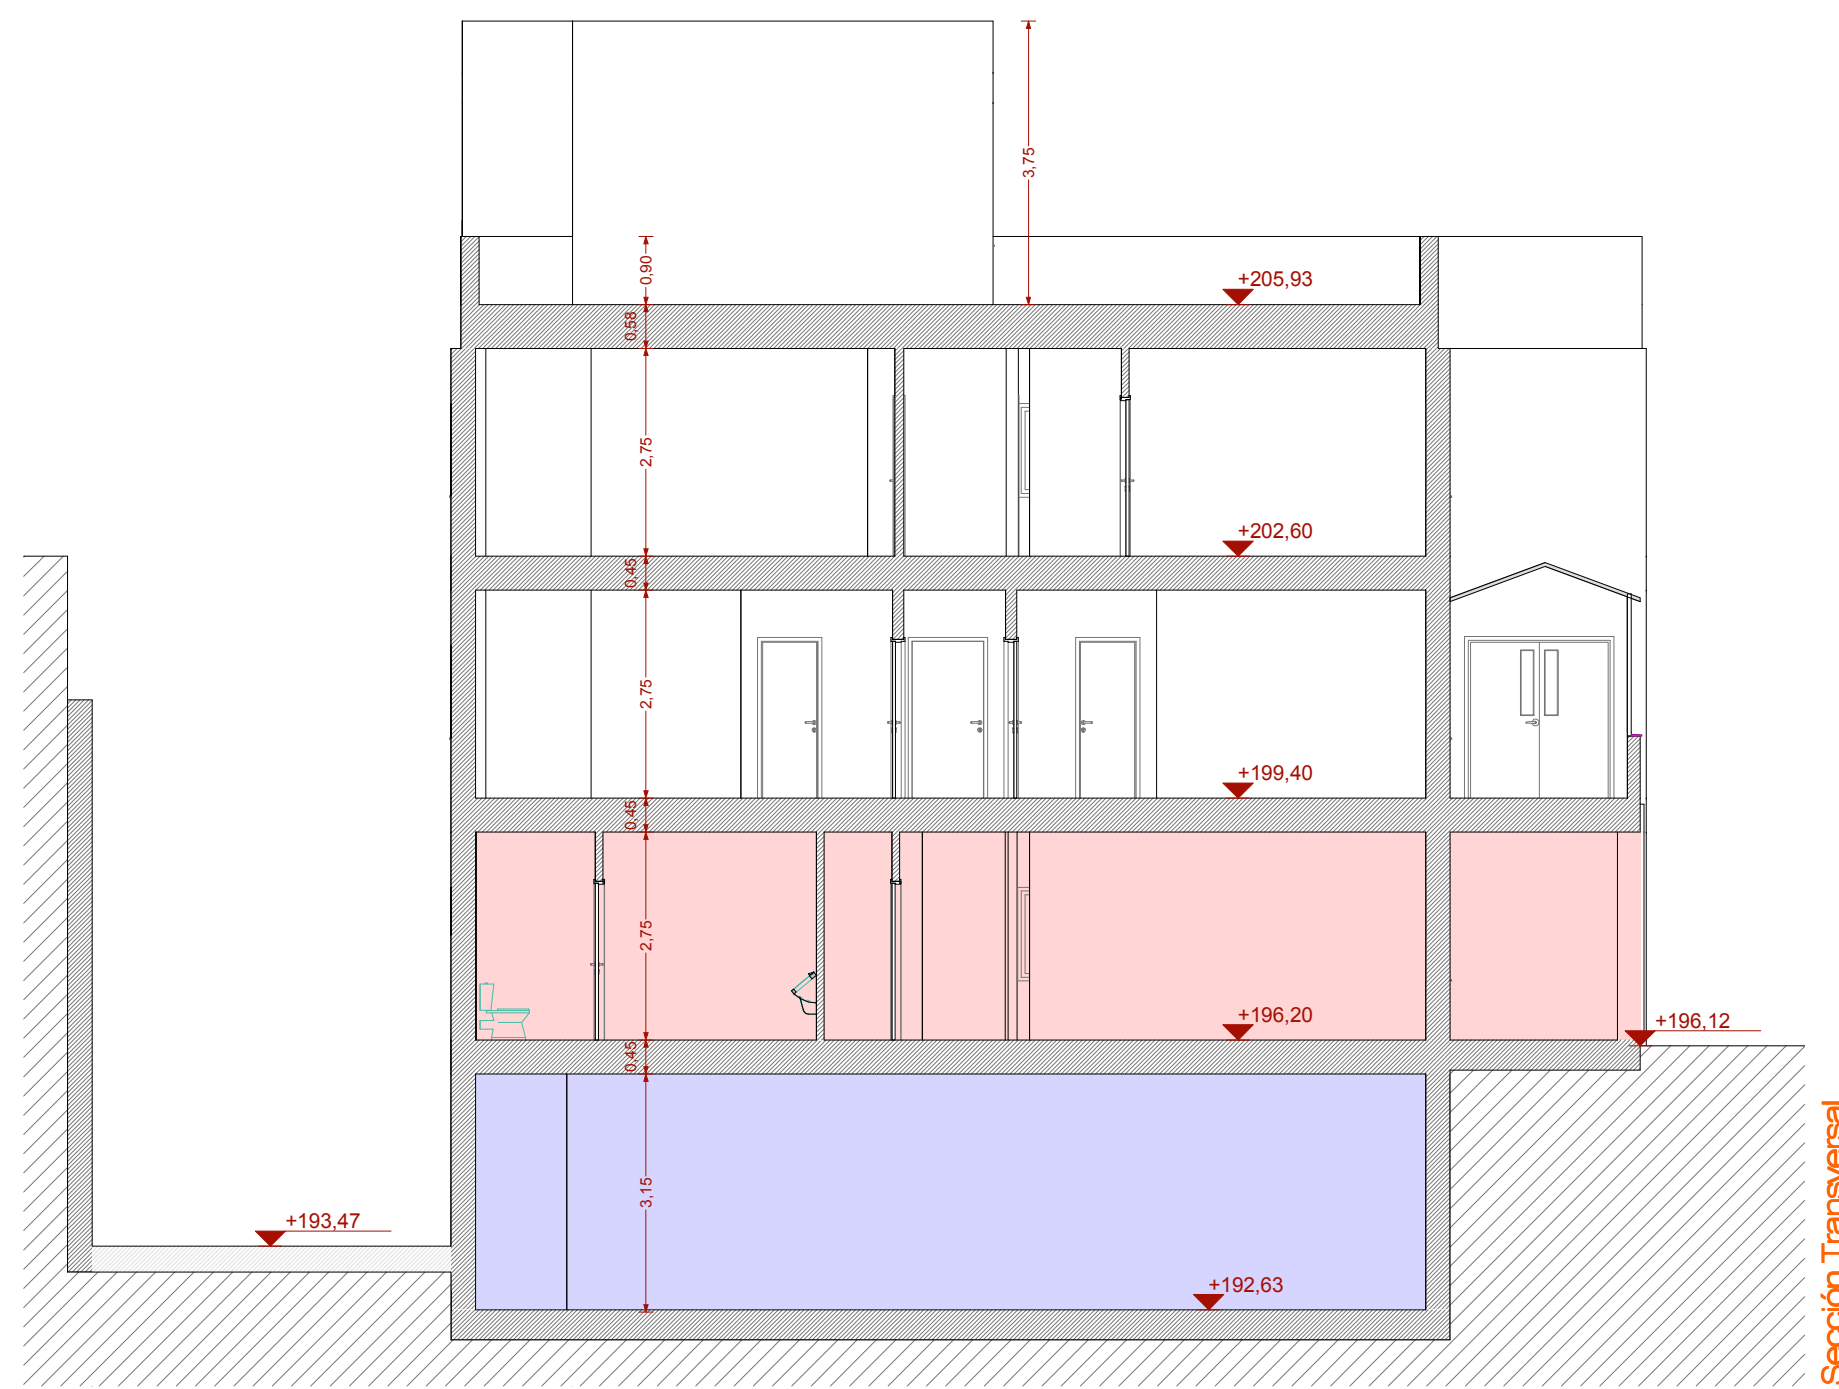


Sección Transversal

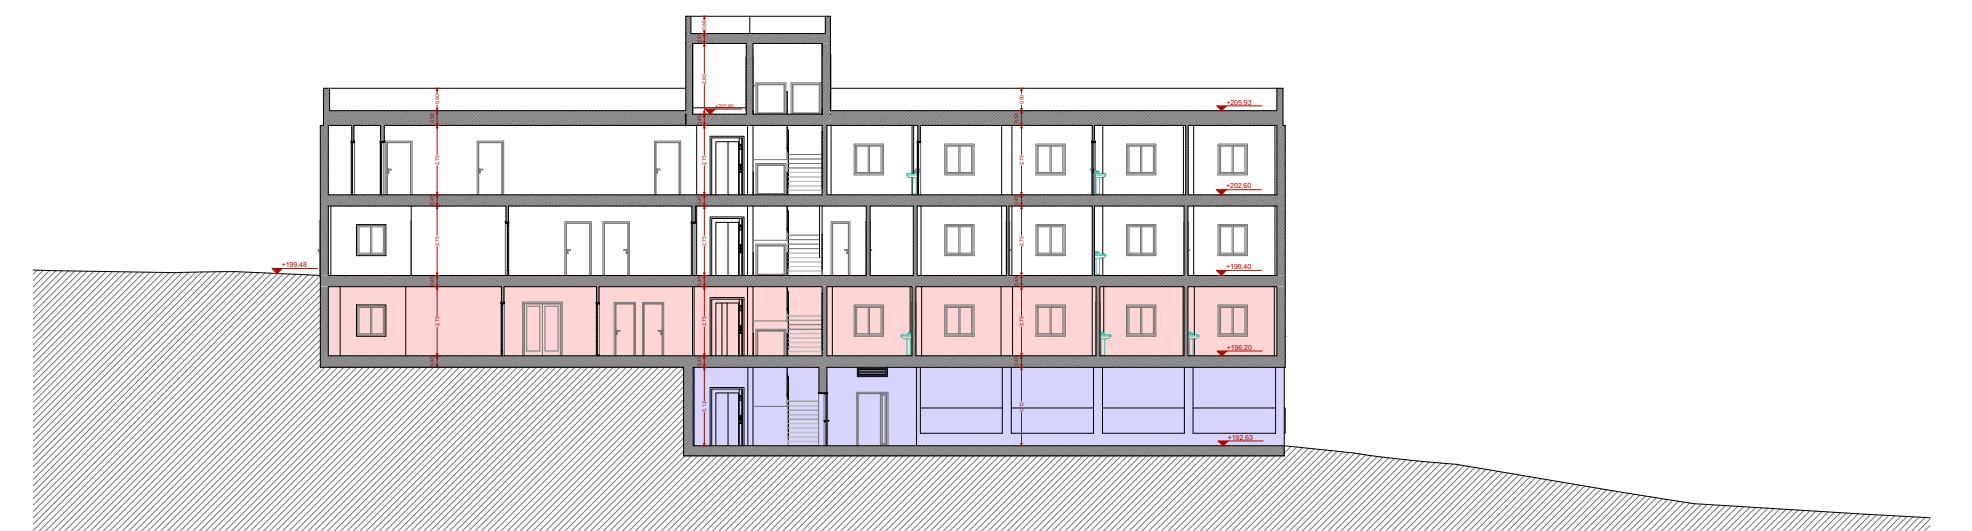

Sup. Const. Estado Actual	
Pl. Cubierta	31,94
Pl. Primera	512,18
Pl. Entrada	522,25
Pl. Baja	548,69
P. Sótano	321,81

Sup. Const. Total 1.936,87

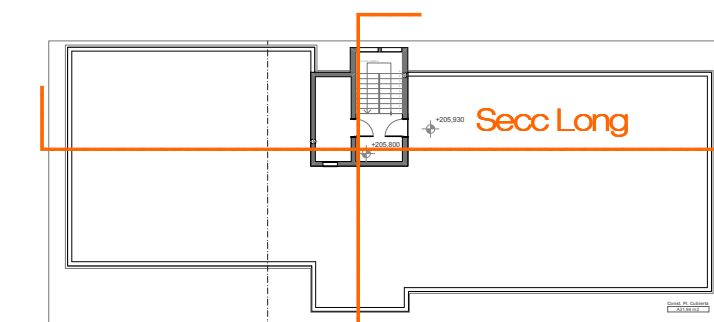

Secc Transv



PROYECTO DE AMPLIACIÓN del CENTRO DE SALUD DE TACORONTE en 3 FASES
Tacoronite - S/C de TENERIFE



Alzado Noreste

Alzado Noroeste